CITY OF SOMERVILLE
Commonwealth of Massachusetts
93 Highland Avenue
Somerville, MA 02143
(617) 625-6600

BUSINESS LICENSE APPLICATION - Sign and Awning

File #: 21-016471

License #: BL21-000150

Address: 315 BROADWAY

Licensee: Adam Dash Adam Dash & Associates

DBA Name: Pilatesrx

Business Ownership Type: LLC

Legal Name of Entity: Pilatesrx LLC

Owners/Officers: Allie Duffy, , ,

License Information:
# of signs/awnings: 2
Describe: Two blade signs which project, as shown on the plans. The other signage is flat on the windows themselves.

Approved By:
City Treasurer, Approved
Albert Bargoot, Approved
Hans Jensen, Approved
Kimberly M. Wells, Approved

THE RUN RX
THE PILATES RX
THE PILATES RX
THE RUN RX
PHYSICAL THERAPY
PILATES
PERSONAL TRAINING
GAIT ANALYSIS
GAIT RETRAI
N
1-2
3-4
5-6
7-8

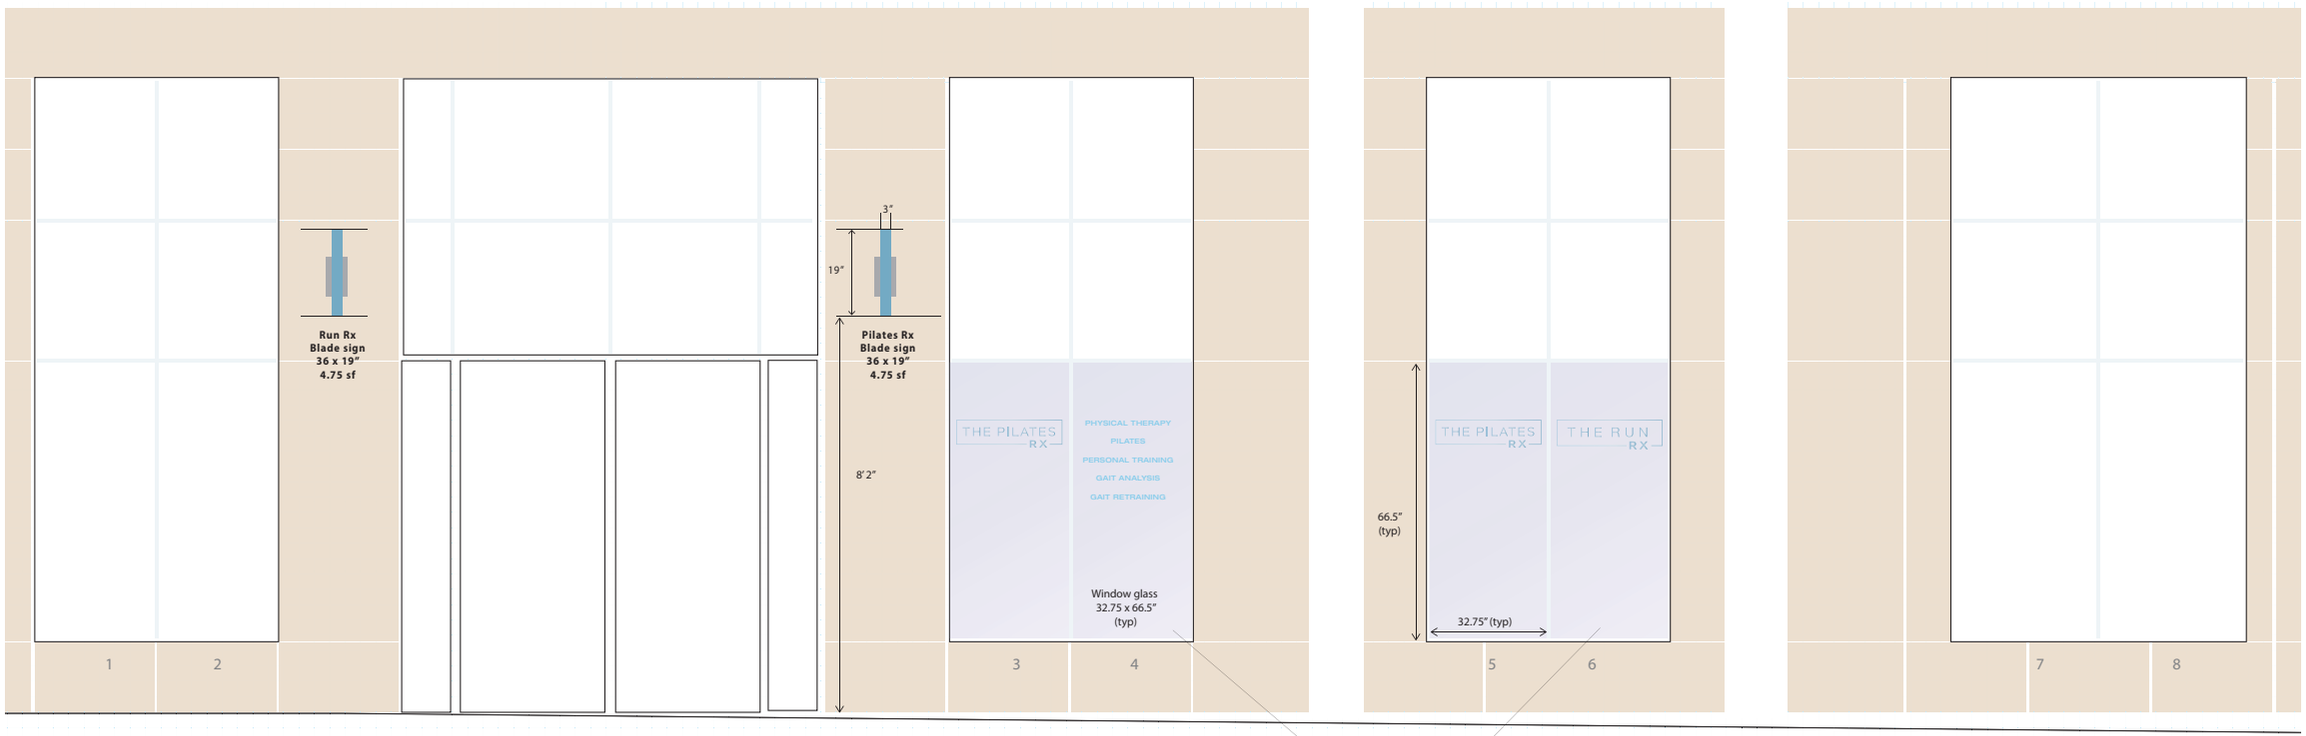

Crosby Design	The Run Rx / The Run Pilates
Drawing by: CZ	315 Broadway, Somerville, MA
Scale 1:64	

Total Signage Square Feet: 9.5

Simulated Frosted Glass
Arlon DPF 5200 Printable Cast Etched Glass Film

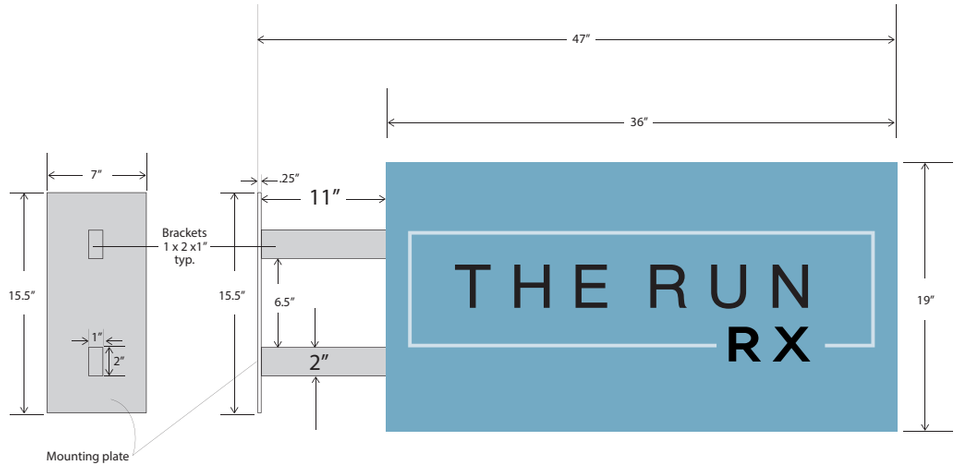

Side View **4.75 SF**

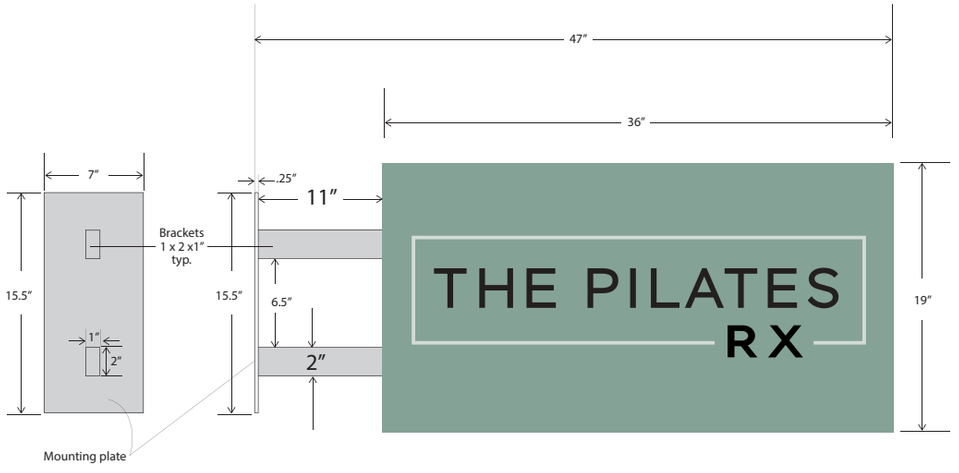

Side View **4.75 SF**

Front View

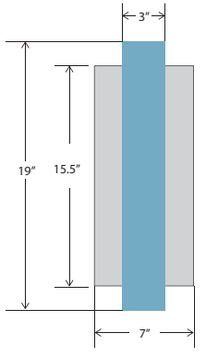

Blade signs.

Each sign is the same front and back

3″Thick sub straight. 3D Black letters. Line to be vinyl (2d) off white/tint of background color.

Bracket vertical section charcoal gray, bracket horizontal sections brushed metal.

Total Square Feet: 9.5

Front View

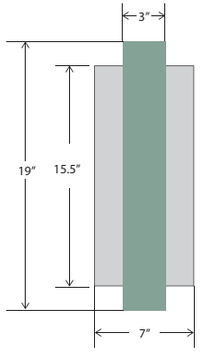

315 Broadway,
Somerville, MA 02145
N
Broadway
11″
47″
36″
Blade sign
11″
47″
36″
Blade sign
N
Temple St.
Broadway